


Option 1

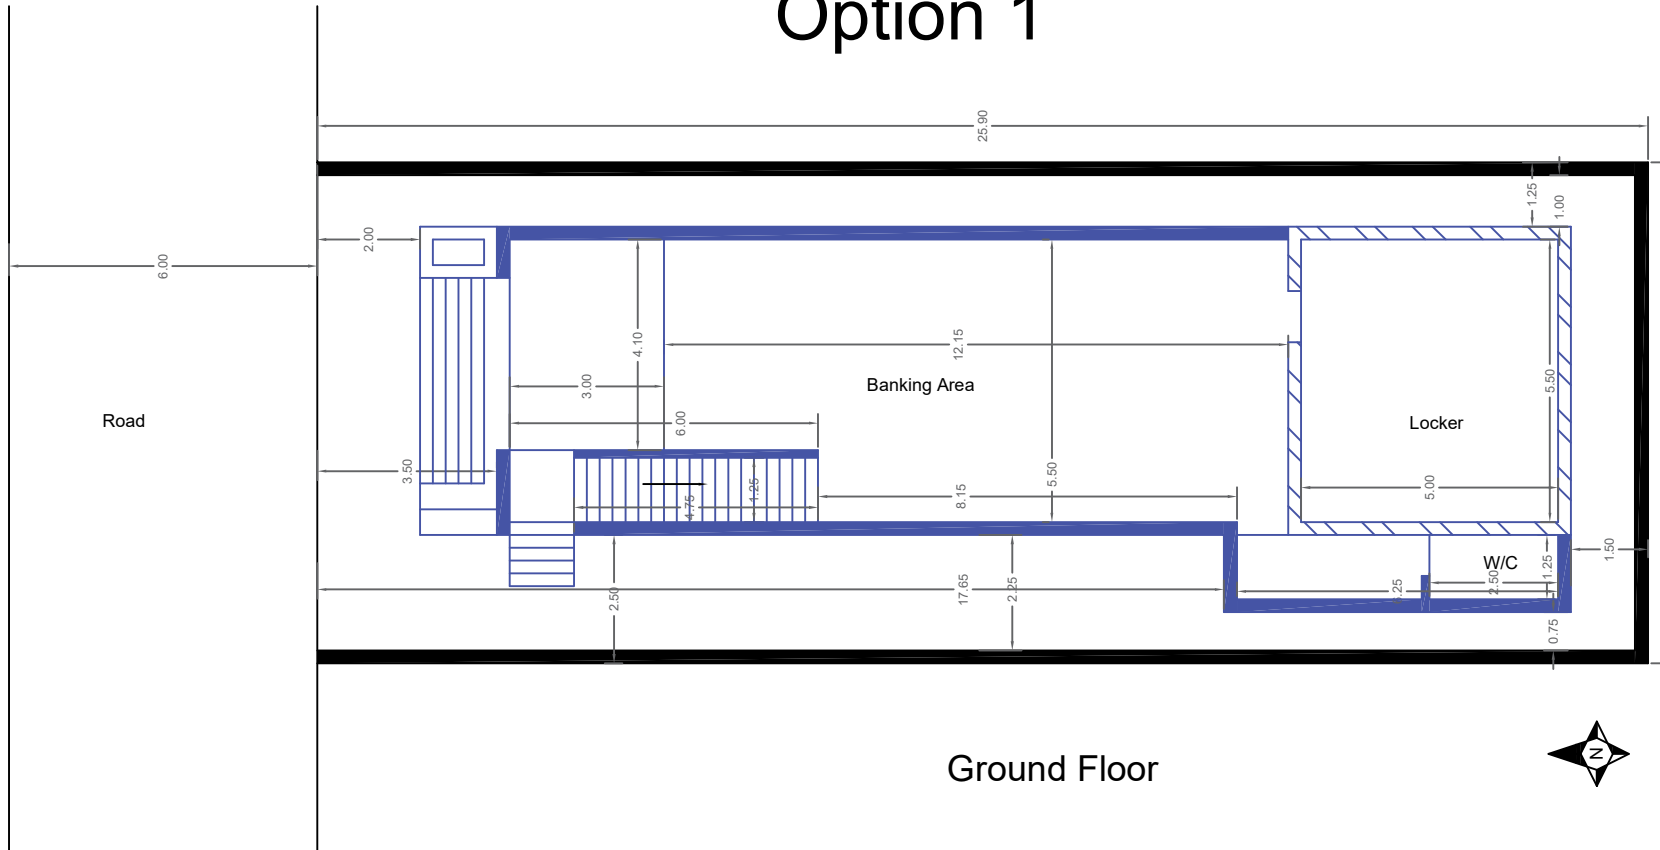

Drawing Notes:
SI Unit System is followed
All Dimensions are in Meters

Proposed Plan for
Karad Merchant Sahakari Credit Sanstha
Maryadit
Branch: Umbraj

Date: 15 January 2024

Project Details:
Development of Bank Building on property
of Client having
GAT No. 53/3A/2 in Umbraj Village
Tal. Karad, Dist. Satara (IN - 415109)

Location: 17°24'09.0"N 74°05'56.0"E

Prepared by:
CE Yash Lohana
Big Infrastructures, Karad
(+91) 8856947318 | biginfra.in@gmail.com |
big-infrastructures.in




Yash Lohana

YASH LOHANA B.E. Civil, M. Tech CEM

Chartered Engineer and Valuer (Approved) | Government Licensed Technical Expert
(AM186445-1; CAT-I-A-5863; STATE/R/2023/APL/04601)

Option 1

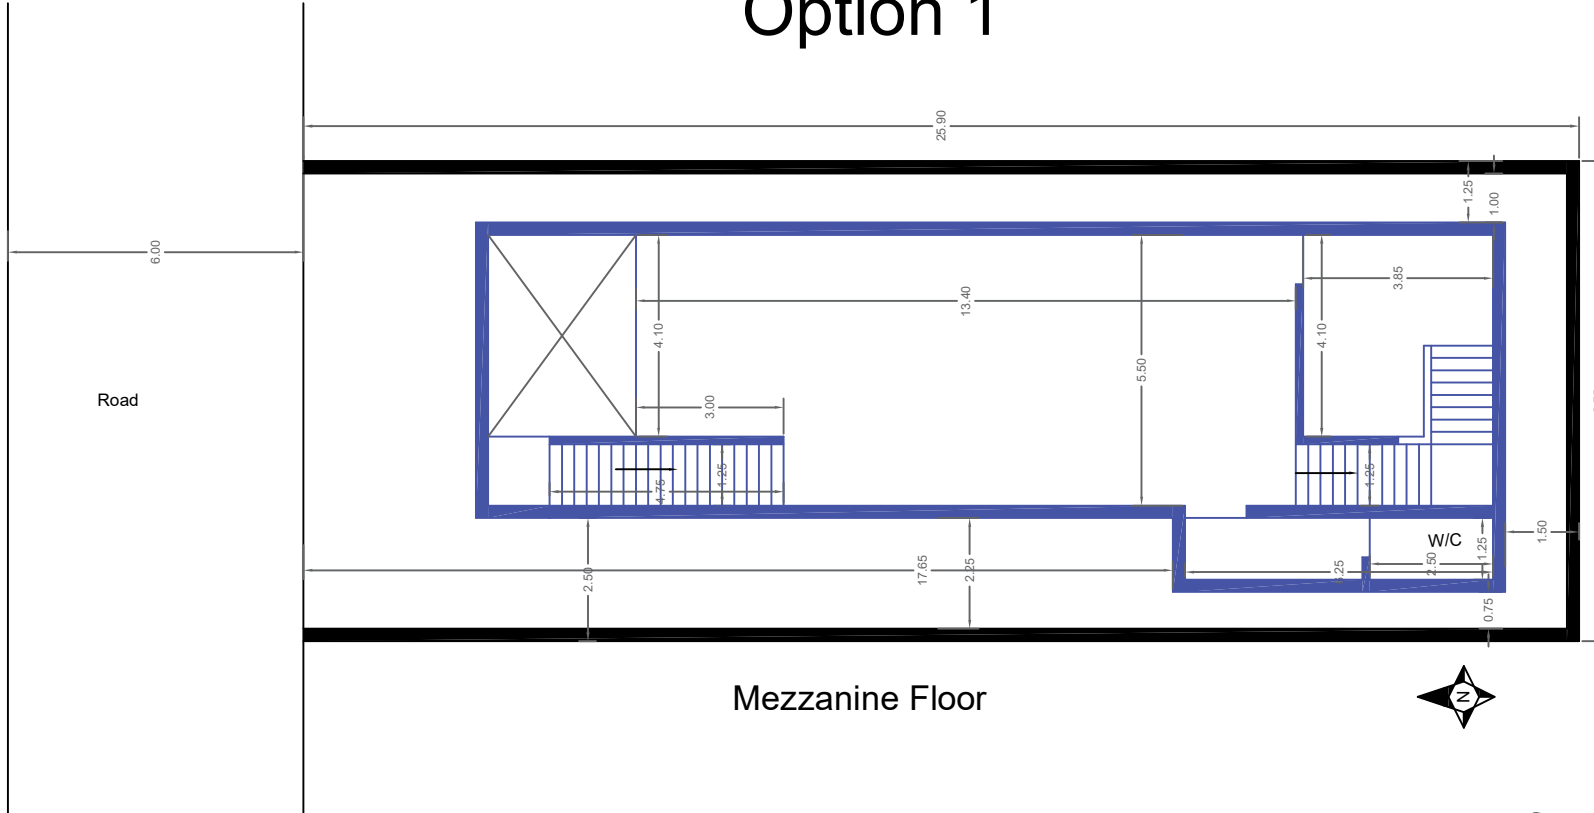

Mezzanine Floor



Drawing Notes:
SI Unit System is followed
All Dimensions are in Meters

Proposed Plan for
Karad Merchant Sahakari Credit Sanstha
Maryadit
Branch: Umbraj

Date: 15 January 2024

Project Details:
Development of Bank Building on property
of Client having
GAT No. 53/3A/2 in Umbraj Village
Tal. Karad, Dist. Satara (IN - 415109)

Location: 17°24'09.0"N 74°05'56.0"E

Prepared by:
CE Yash Lohana
Big Infrastructures, Karad
(+91) 8856947318 | biginfra.in@gmail.com |
big-infrastructures.in


YASH LOHANA B.E. Civil, M. Tech CEM
Chartered Engineer and Valuer (Approved) | Government Licensed Technical Expert
(AM186445-1; CAT-I-A-5863; STATE/R/2023/APL/04601)