


## Option 2

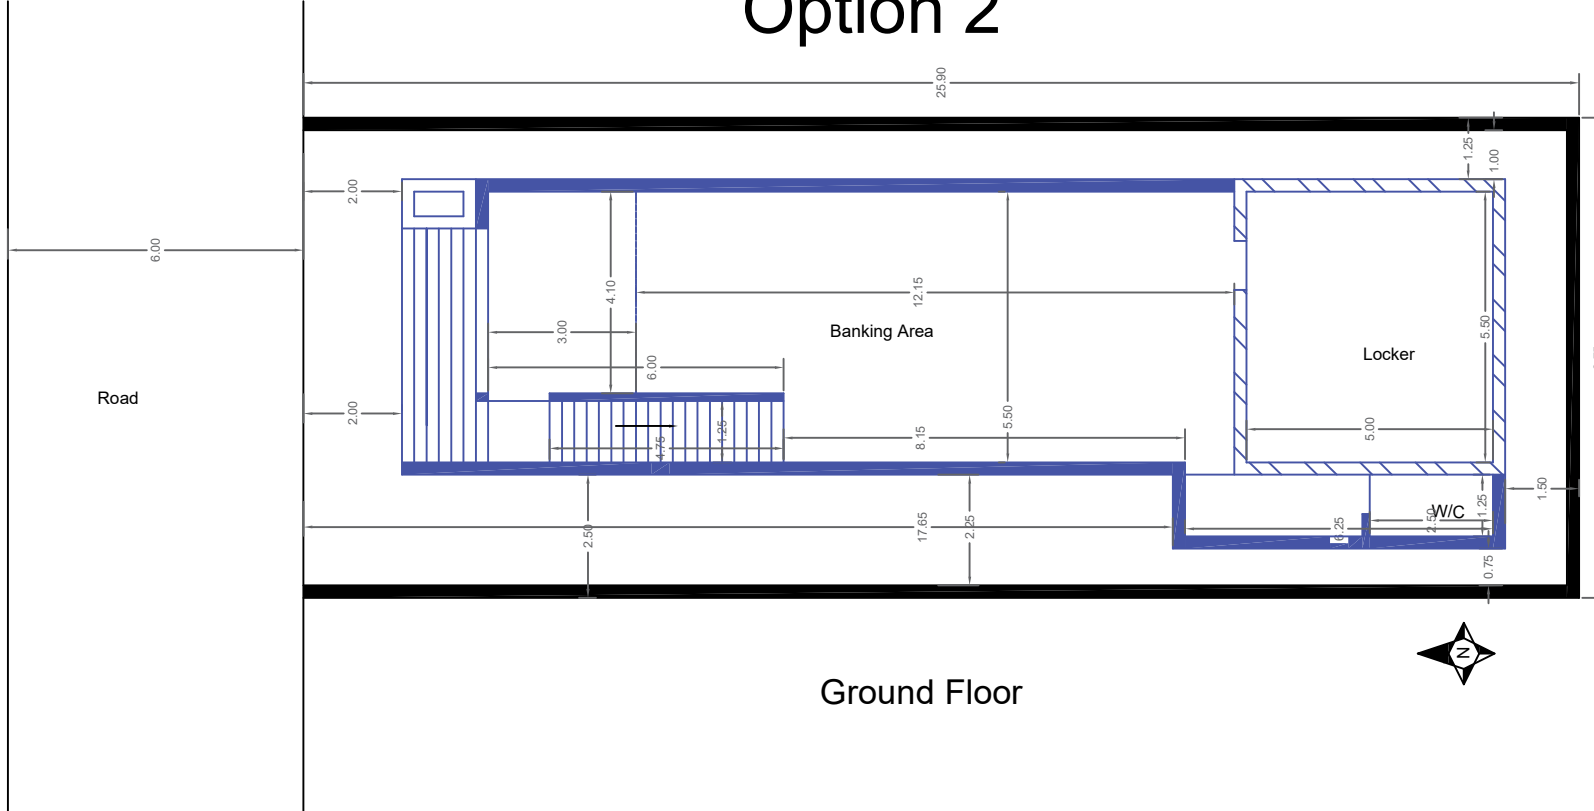

Ground Floor

Drawing Notes:  
SI Unit System is followed  
All Dimensions are in Meters

Proposed Plan for  
Karad Merchant Sahakari Credit Sanstha  
Maryadit  
Branch: Umbraj

Date: 15 January 2024

Project Details:  
Development of Bank Building on property  
of Client having  
GAT No. 53/3A/2 in Umbraj Village  
Tal. Karad, Dist. Satara (IN - 415109)

Location: 17°24'09.0"N 74°05'56.0"E

Prepared by:  
CE Yash Lohana  
Big Infrastructures, Karad  
(+91) 8856947318 | biginfra.in@gmail.com |  
big-infrastructures.in




*Yash Lohana*

**YASH LOHANA** B.E. Civil, M. Tech CEM

Chartered Engineer and Valuer (Approved) | Government Licensed Technical Expert  
(AM186445-1; CAT-I-A-5863; STATE/R/2023/APL/04601)

## Option 2

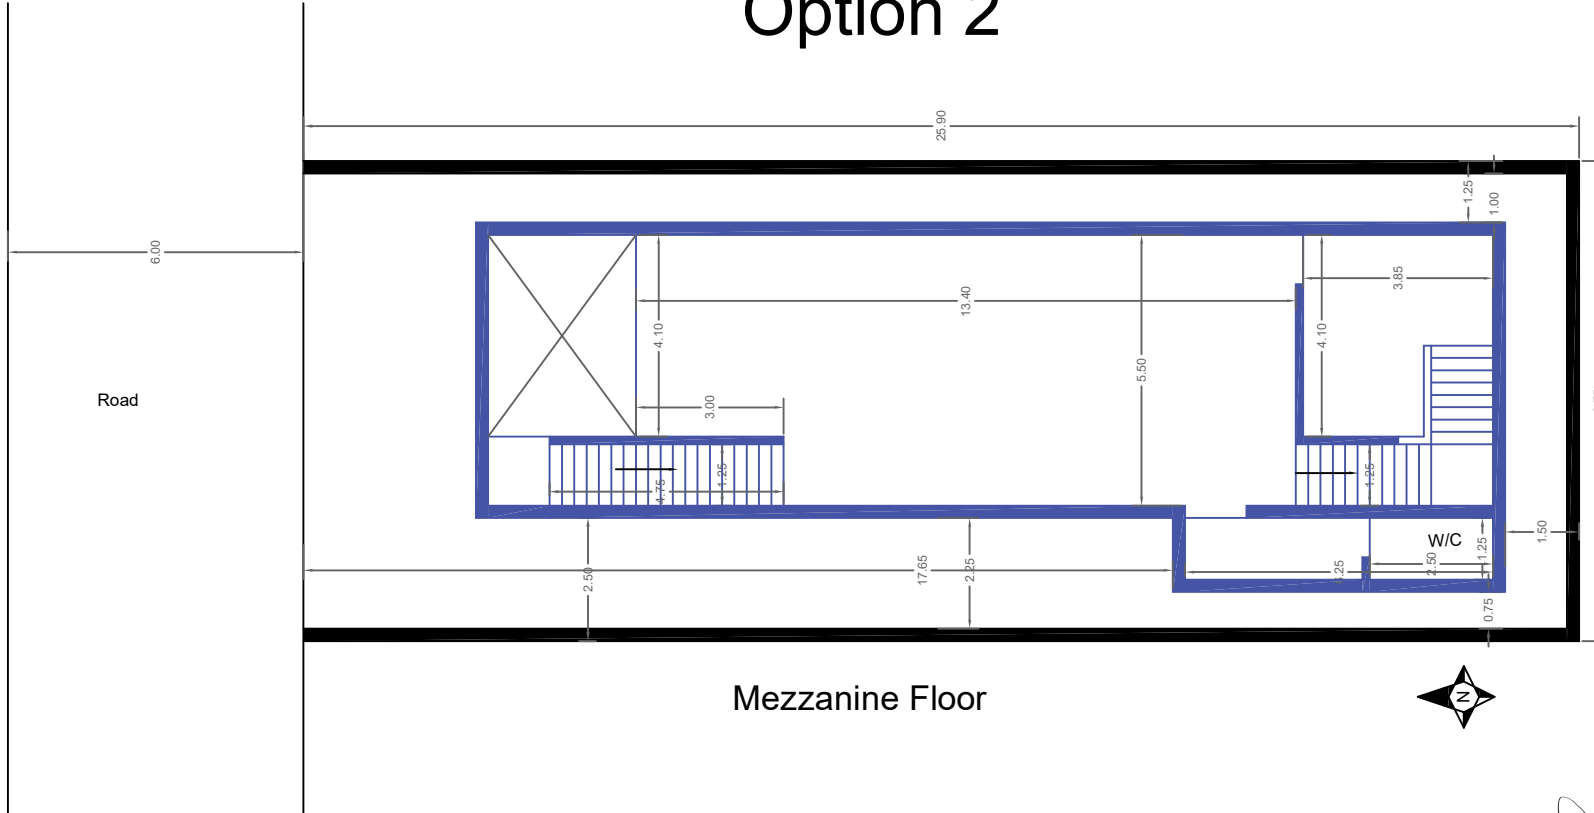

Drawing Notes:  
SI Unit System is followed  
All Dimensions are in Meters

Proposed Plan for  
Karad Merchant Sahakari Credit Sanstha  
Maryadit  
Branch: Umbraj

Date: 15 January 2024

Project Details:  
Development of Bank Building on property  
of Client having  
GAT No. 53/3A/2 in Umbraj Village  
Tal. Karad, Dist. Satara (IN - 415109)

Location: 17°24'09.0"N 74°05'56.0"E

Prepared by:  
CE Yash Lohana  
Big Infrastructures, Karad  
(+91) 8856947318 | biginfra.in@gmail.com |  
big-infrastructures.in

  
**YASH LOHANA** B.E. Civil, M. Tech CEM  
Chartered Engineer and Valuer (Approved) | Government Licensed Technical Expert  
(AM186445-1; CAT-I-A-5863; STATE/R/2023/APL/04601)